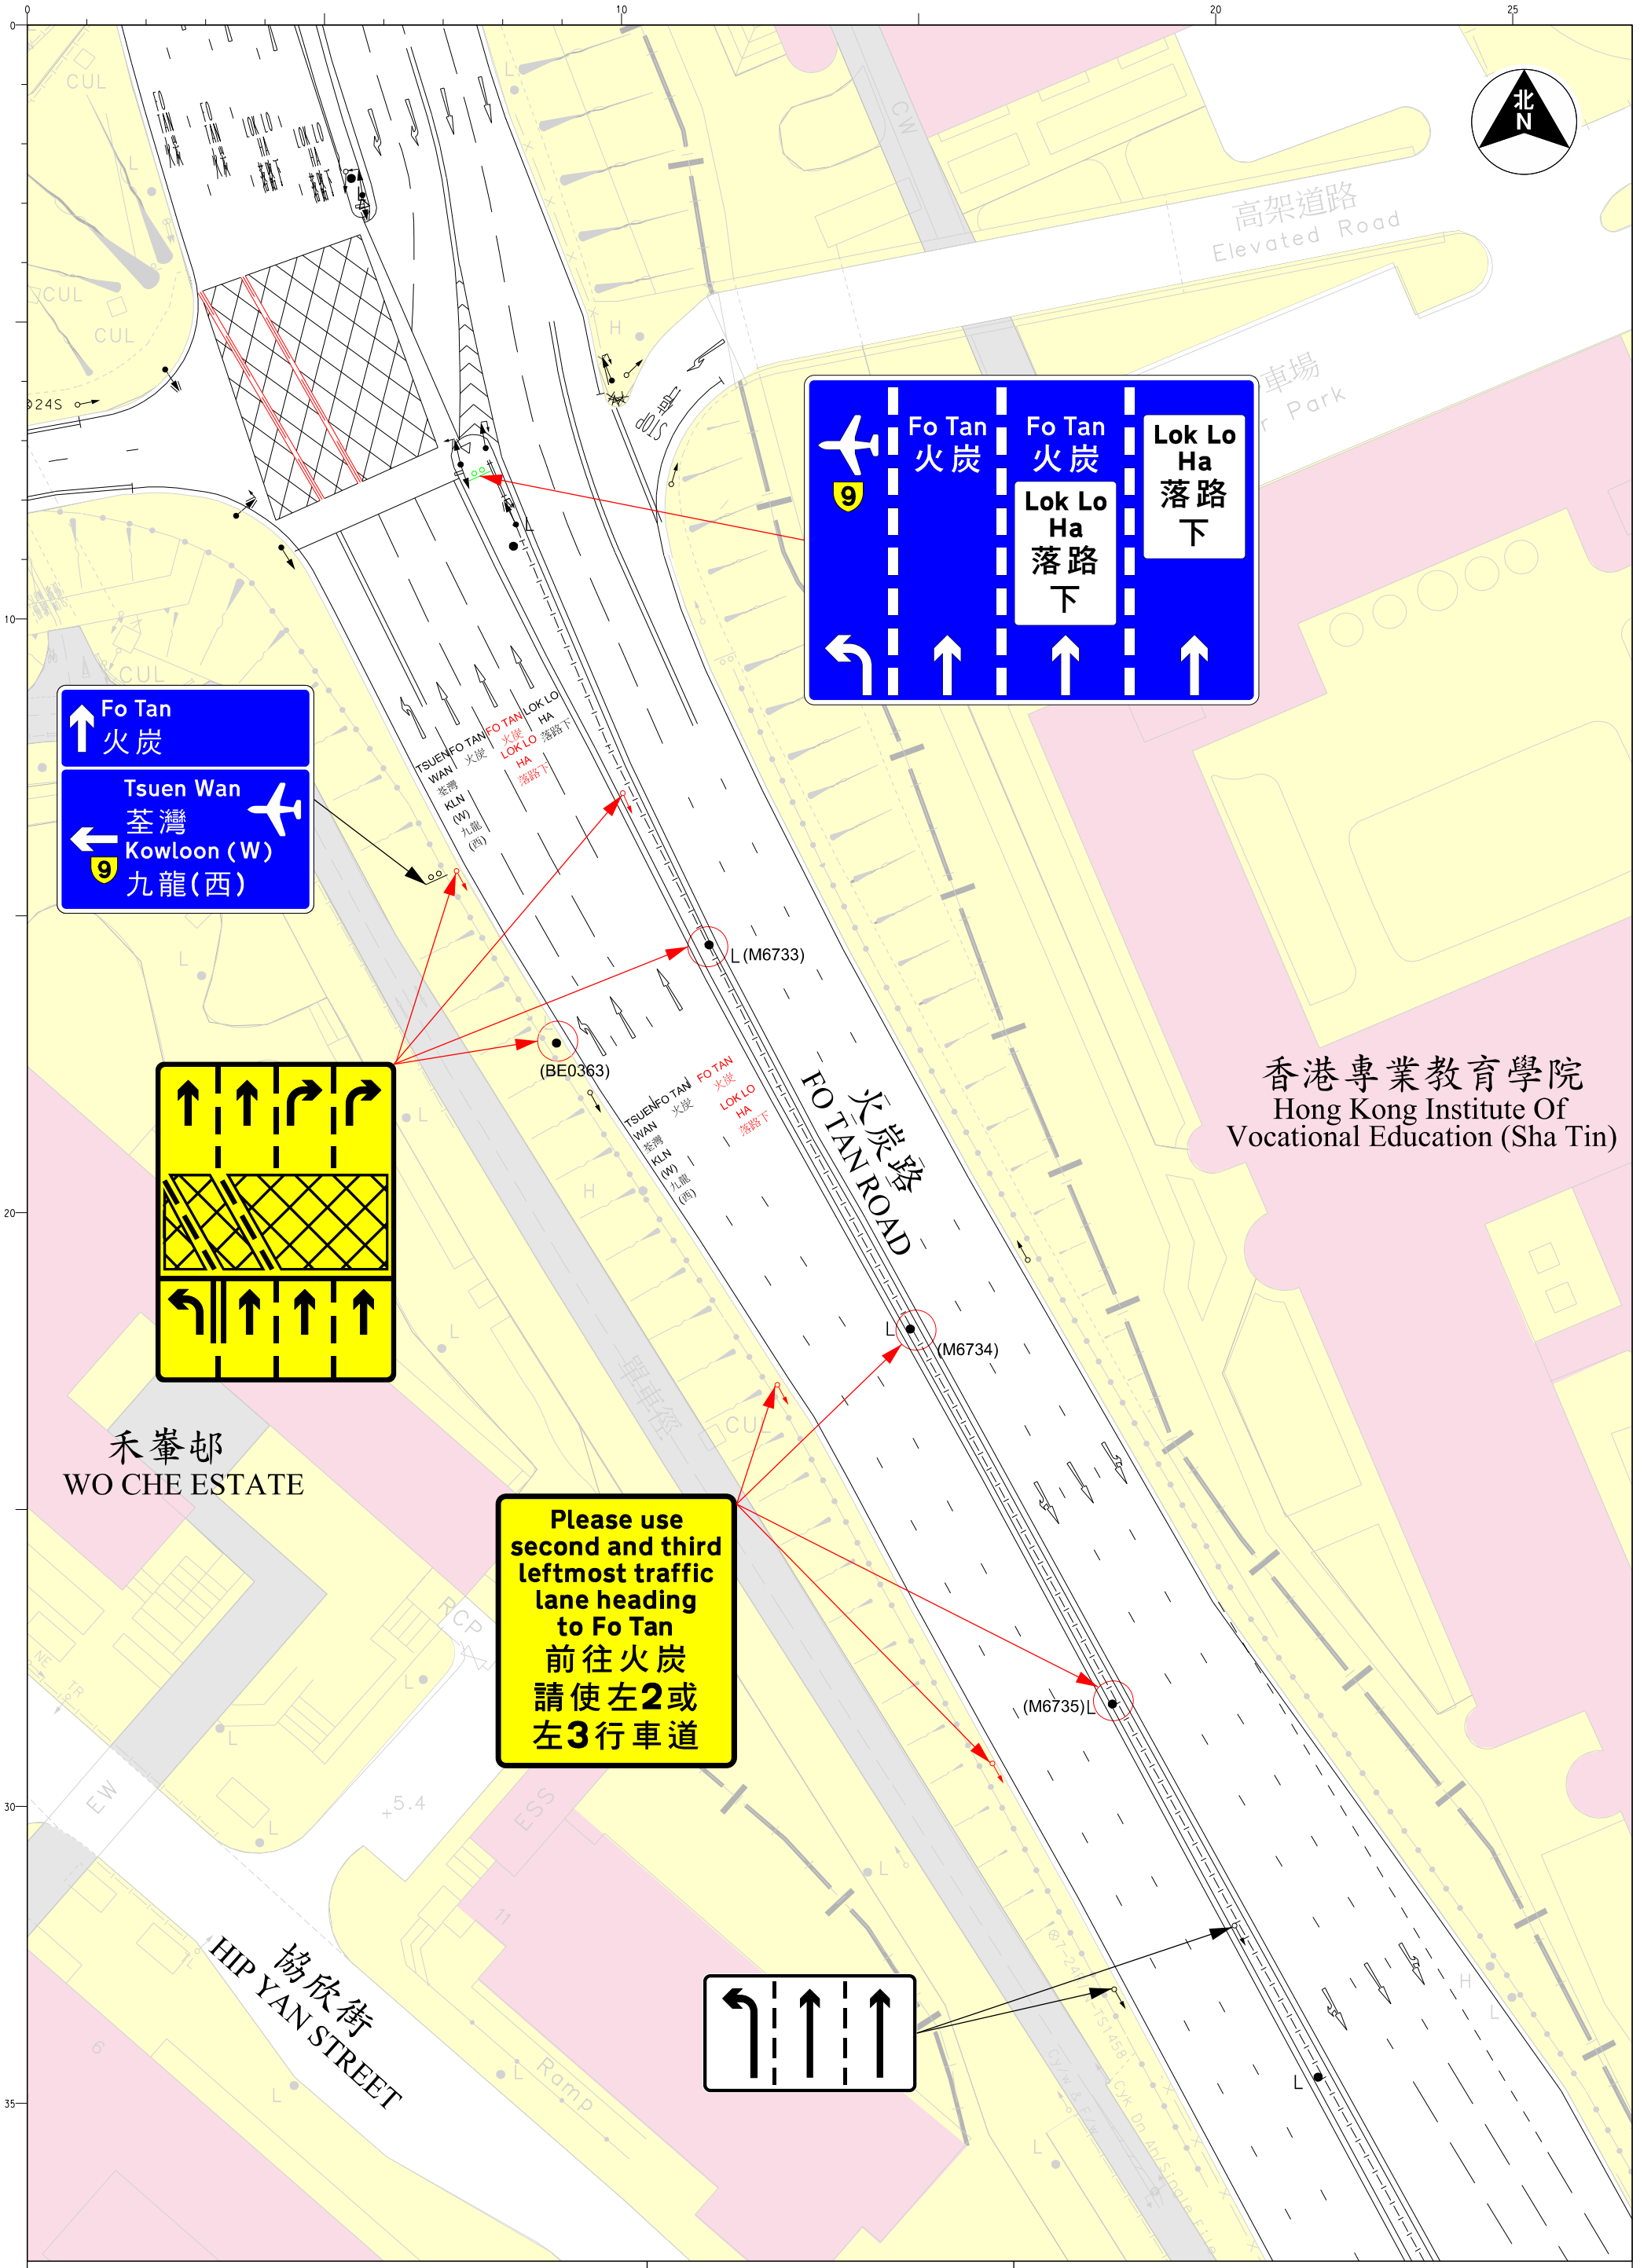


圖名 drawing title

火炭路(北行)近禾輋邨
FO TAN ROAD (NORTHBOUND) NEAR
WO CHE ESTATE

圖號 drawing no.

NTE2026012-1

COPYRIGHT RESERVED

運輸署
Transport Department

A3 297x420 (mm)